


Ground Floor Plan

Opening Schedule

S.N.	Particular	Symbol	Size	Nos.
1.	Main door	MD	4' X 8'10"	3
2.	Door	D1	3' X 8'10"	7
3.	Door	D2	3'6" X 8'10"	2
4.	Window	W1	9' X 5'3"	7
5.	Window	W2	6' X 3'5"	1
6.	Window	W3	6' X 3'3"	5
7.	Window	W4	2' X 5'3"	2
8.	Window	W5	7'10" X 5'3"	1
9.	Collapsible Door	D3	6' X 8'10"	1

For Official Use

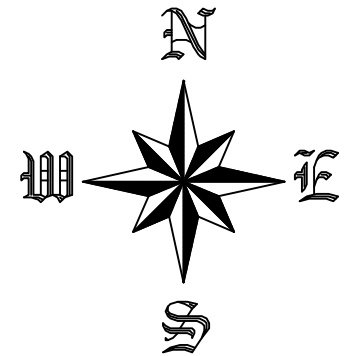

Submitted to:

CESS - IOE PURWANCHAL CAMPUS , DHARAN

Building Type:

Institutional

Signature:

Details:

Architectural Drawing

Location:

Dharan-8,Sunsari

Drawn by:

1. Abishek Guragain

2.Amit Prasad Shah

3.Riwaj Basnet

4.Sabin Dhital

Batch :

077BCE

Building :

Agriculture lab


Plot No. :

Area:


Scale :

1"=12'

Date:


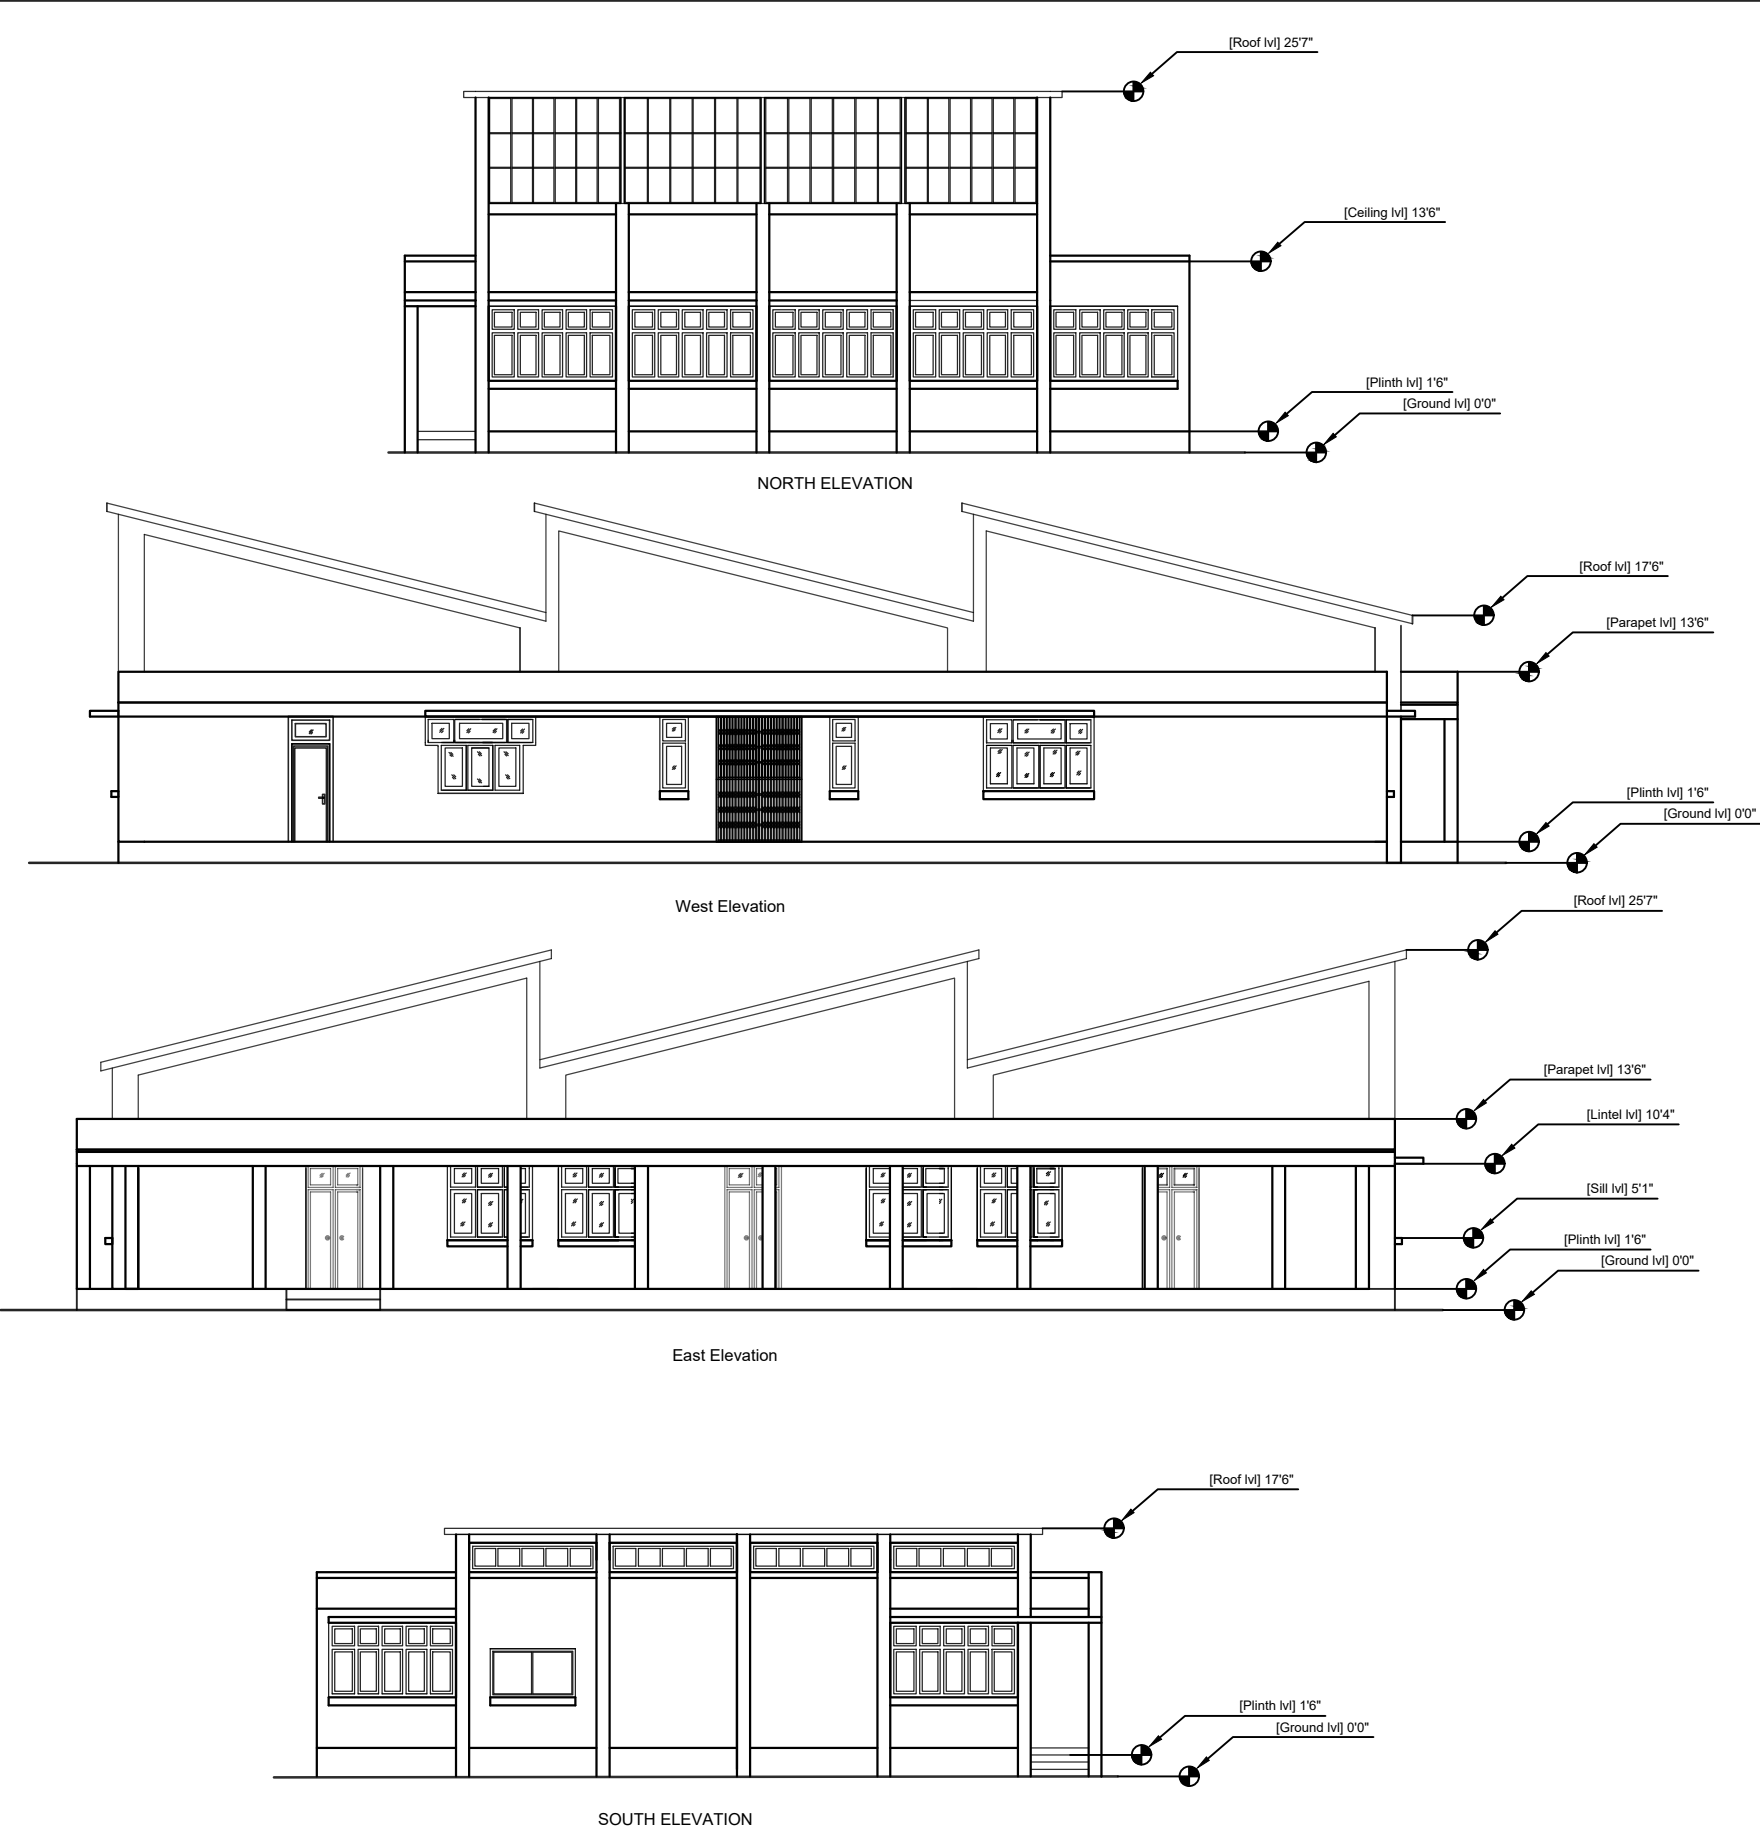


For Official Use

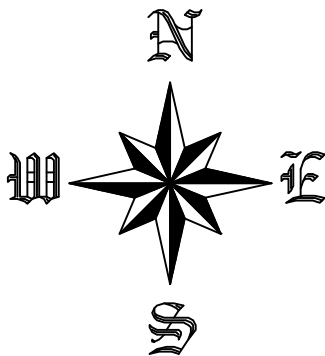

Submitted to:	
CESS - IOE PURWANCHAL CAMPUS , DHARAN	
Building Type:	Signature:
Institutional	
Details:	Location:
Architectural Drawing	Dharan-8,Sunsari
Drawn by:	
1. Abishek Guragain	2.Amit Prasad Shah
3.Riwaj Basnet	4.Sabin Dhital
Batch :	Building :
077BCE	Agriculture lab
Plot No. :	Area:
Scale :	Date:
1"=12'	




For Official Use

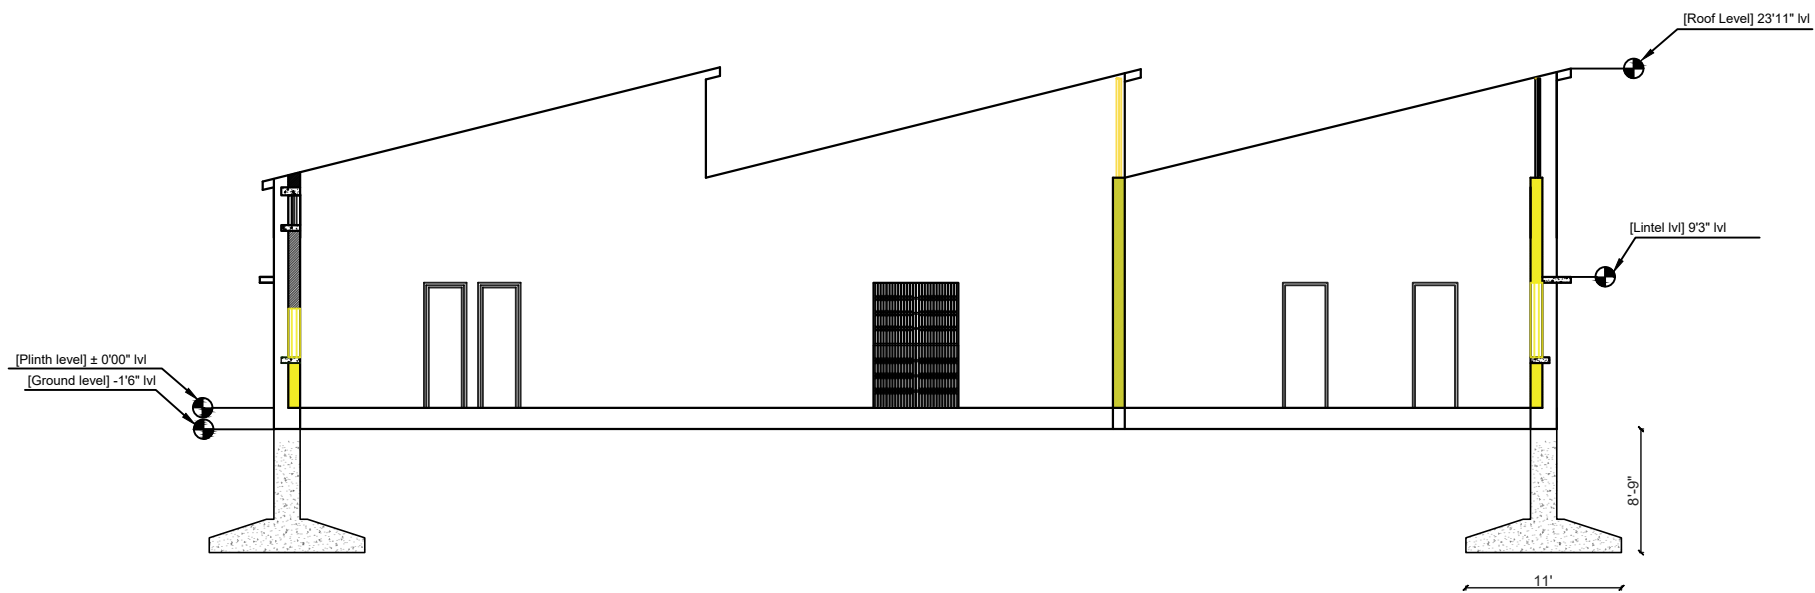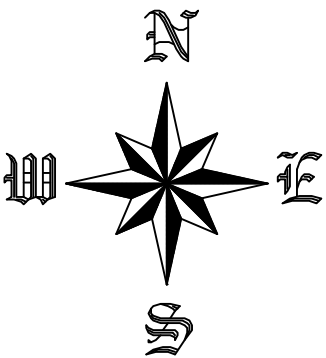


Section at Y-Y

Submitted to:	
CESS - IOE PURWANCHAL CAMPUS , DHARAN	
Building Type:	Signature:
Institutional	
Details:	Location:
Architectural Drawing	Dharan-8,Sunsari
Drawn by:	
1. Abishek Guragain	2.Amit Prasad Shah
3.Riwaj Basnet	4.Sabin Dhital
Batch :	Building :
077BCE	Agriculture Lab
Plot No. :	Area:
Scale :	Date:
1"=12'	


For Official Use

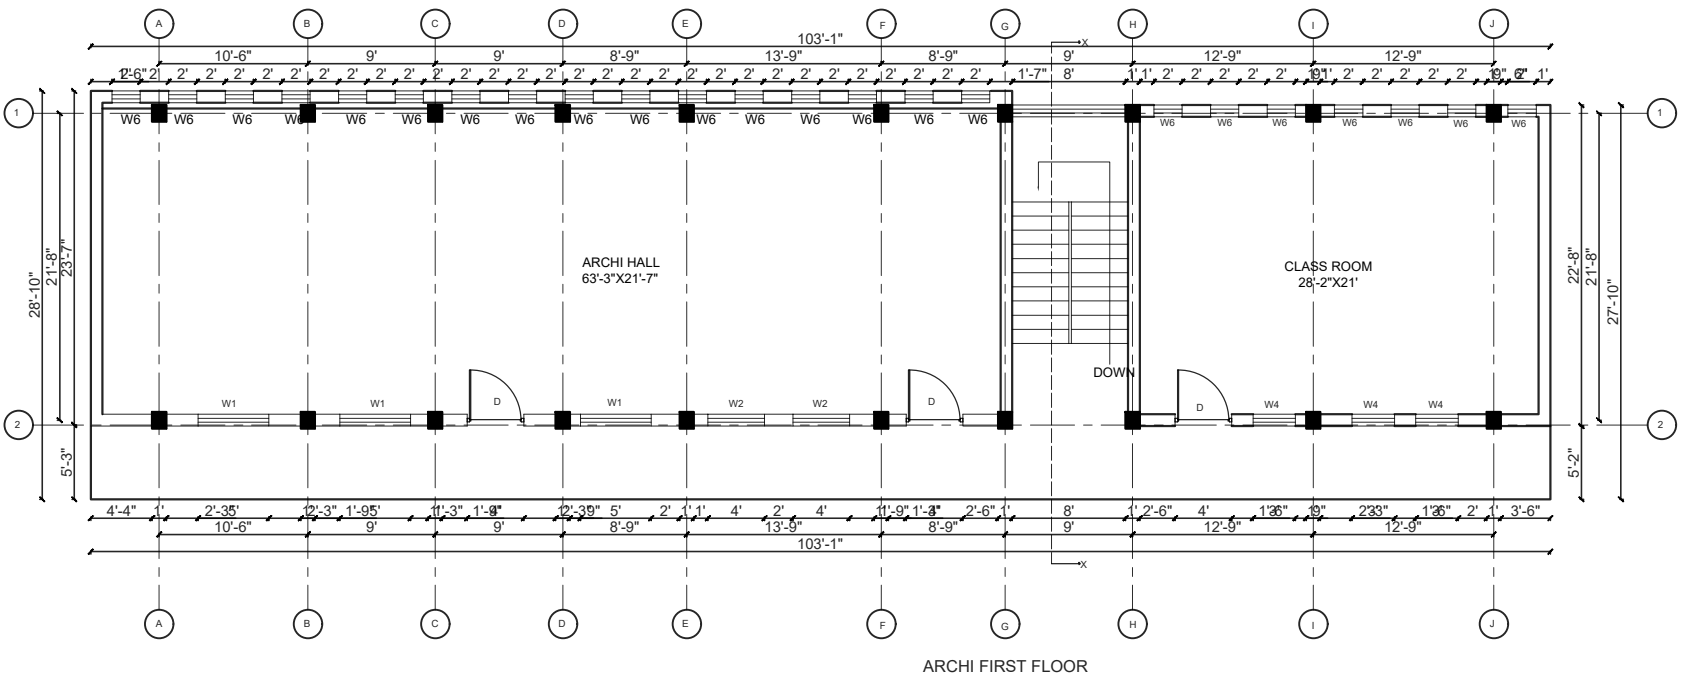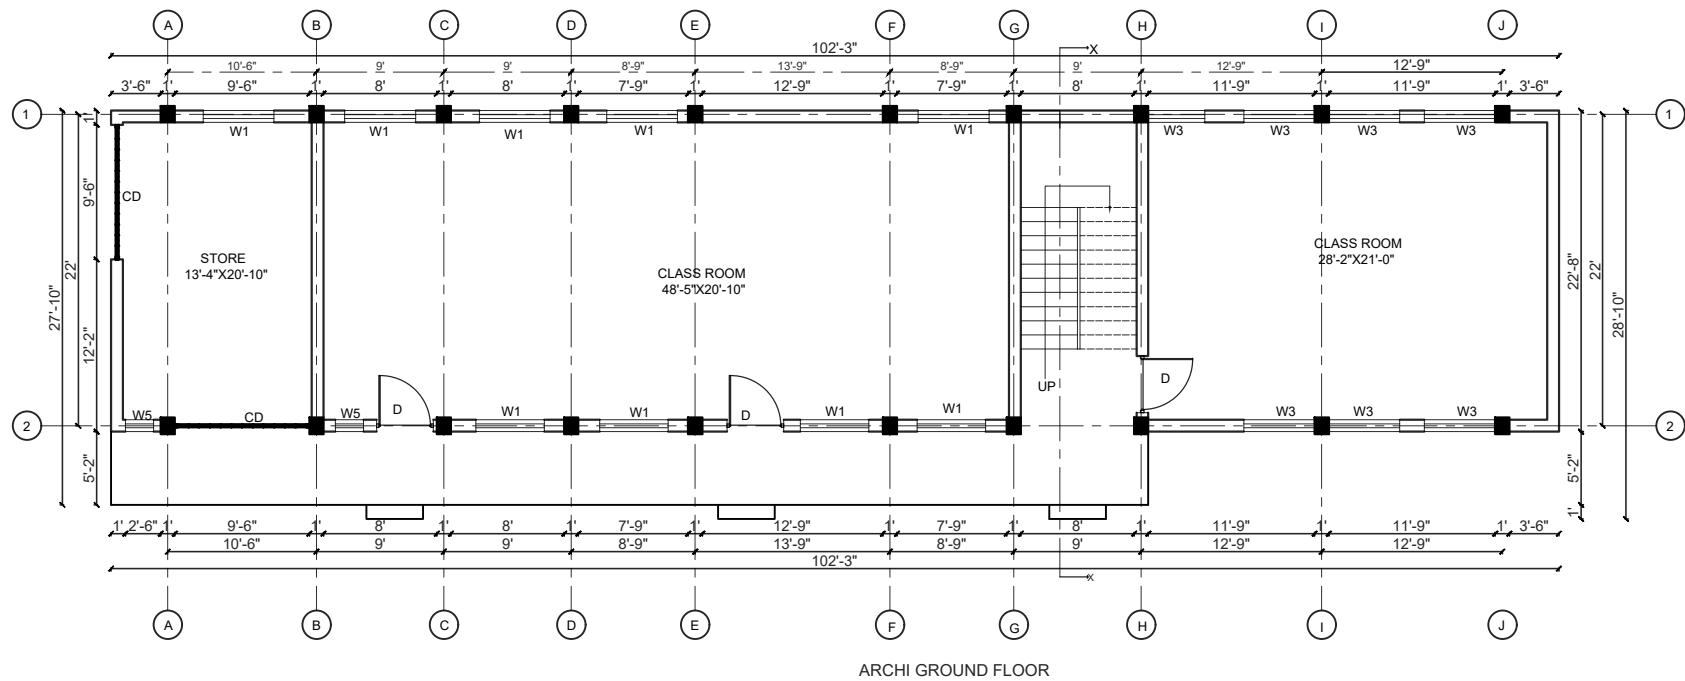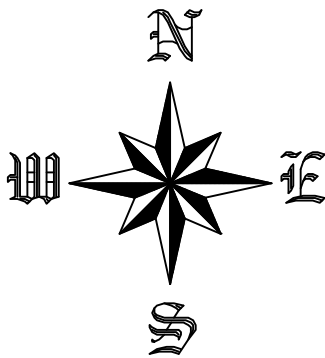


Submitted to:	
CESS - IOE PURWANCHAL CAMPUS , DHARAN	
Building Type:	Signature:
Institutional	
Details:	Location:
Architectural Drawing	Dharan-8,Sunsari
Drawn by:	
1. Abishek Guragain 2.Amit Prasad Shah	
3.Riwaj Basnet 4.Sabin Dhital	
Batch :	Building :
077BCE	Architecture lab
Plot No. :	Area:
Scale :	Date:
1"=12'	

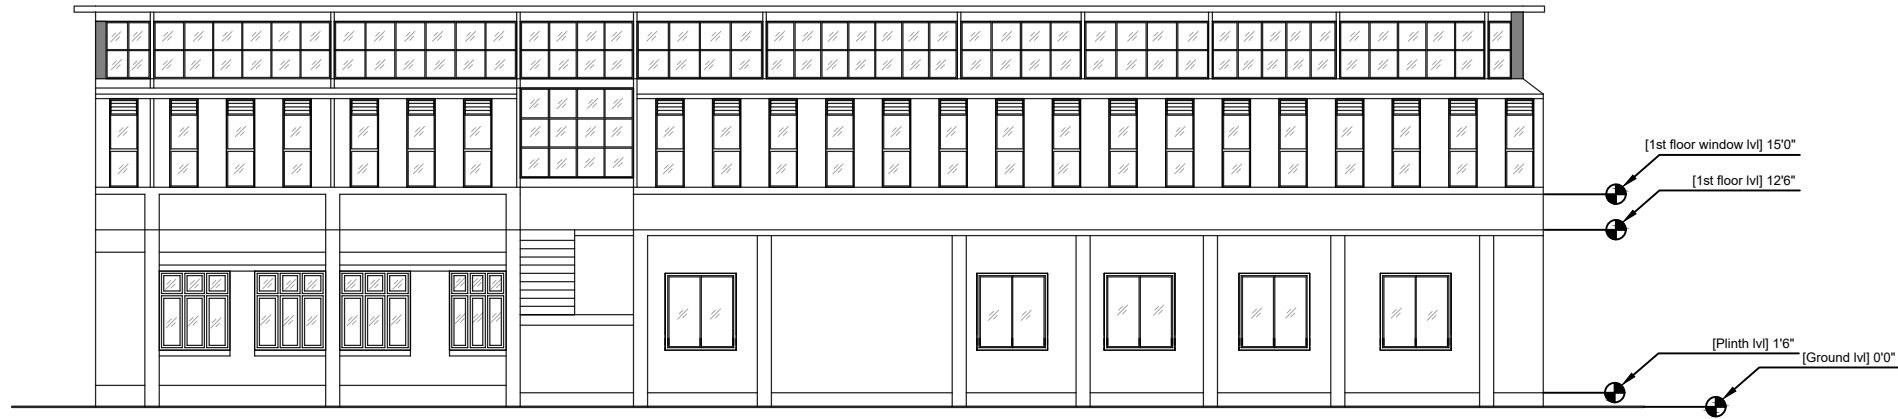

NORTH ELEVATION

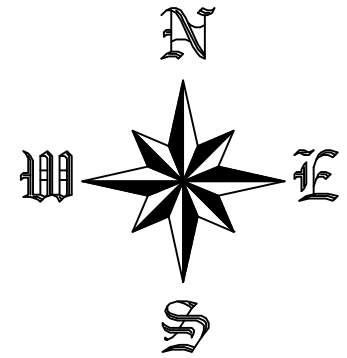

SOUTH ELEVATION

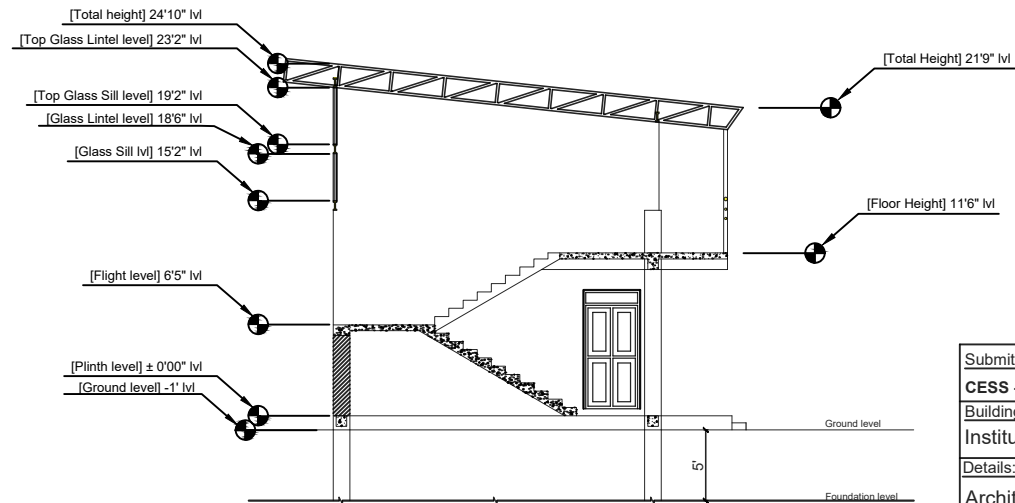



Section X-X

Opening Schedule


S.N	Particular	Symbol	Sizes	Nos.
1	Door	D	4'-0" x 8'-5"	6
2	Collapsible Door	CD	9'-6" x 8'-5"	2
3	Window	W1	5'-0" x 5'-5"	12
4	Window	W2	4'-0" x 5'-5"	2
5	Window	W3	5'-0" x 6'-0"	7
6	Window	W4	3'-0" x 5'-5"	3
7	Window	W5	2'-0" x 5'-5"	2
8	Window	W6	2'-0" x 6'-3"	23

Submitted to:	
CESS - IOE PURWANCHAL CAMPUS , DHARAN	
Building Type:	Signature:
Institutional	
Details:	Location:
Architectural Drawing	Dharan-8,Sunsari
Drawn by:	
1. Abishek Guragain	2.Amit Prasad Shah
3.Riwaj Basnet	4.Sabin Dhital
Batch :	Building :
077BCE	Architecture lab
Plot No. :	Area:
Scale :	Date:
1"=12'	

For Official Use

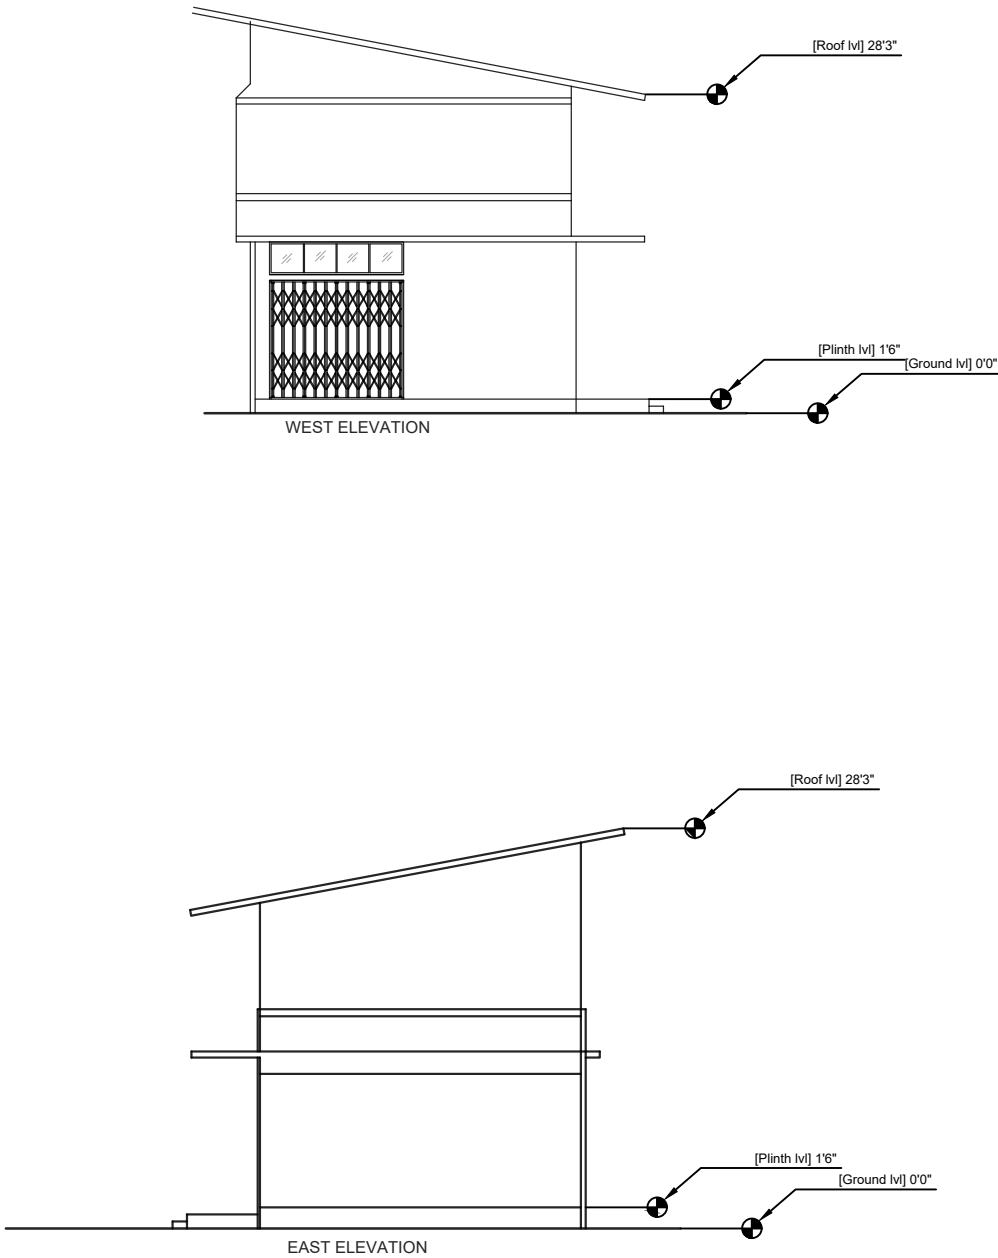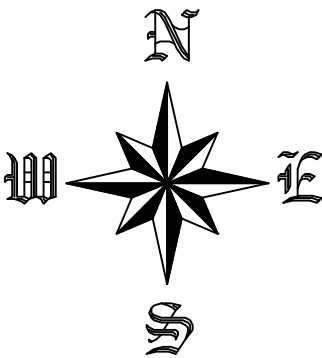

Submitted to:	
CESS - IOE PURWANCHAL CAMPUS , DHARAN	
Building Type:	Signature:
Institutional	
Details:	Location:
Architectural Drawing	Dharan-8,Sunsari
Drawn by:	
1. Abishek Guragain	2.Amit Prasad Shah
3.Riwaj Basnet	4.Sabin Dhital
Batch :	Building :
077BCE	Architecture lab
Plot No. :	Area:
Scale :	Date:
1"=12'	

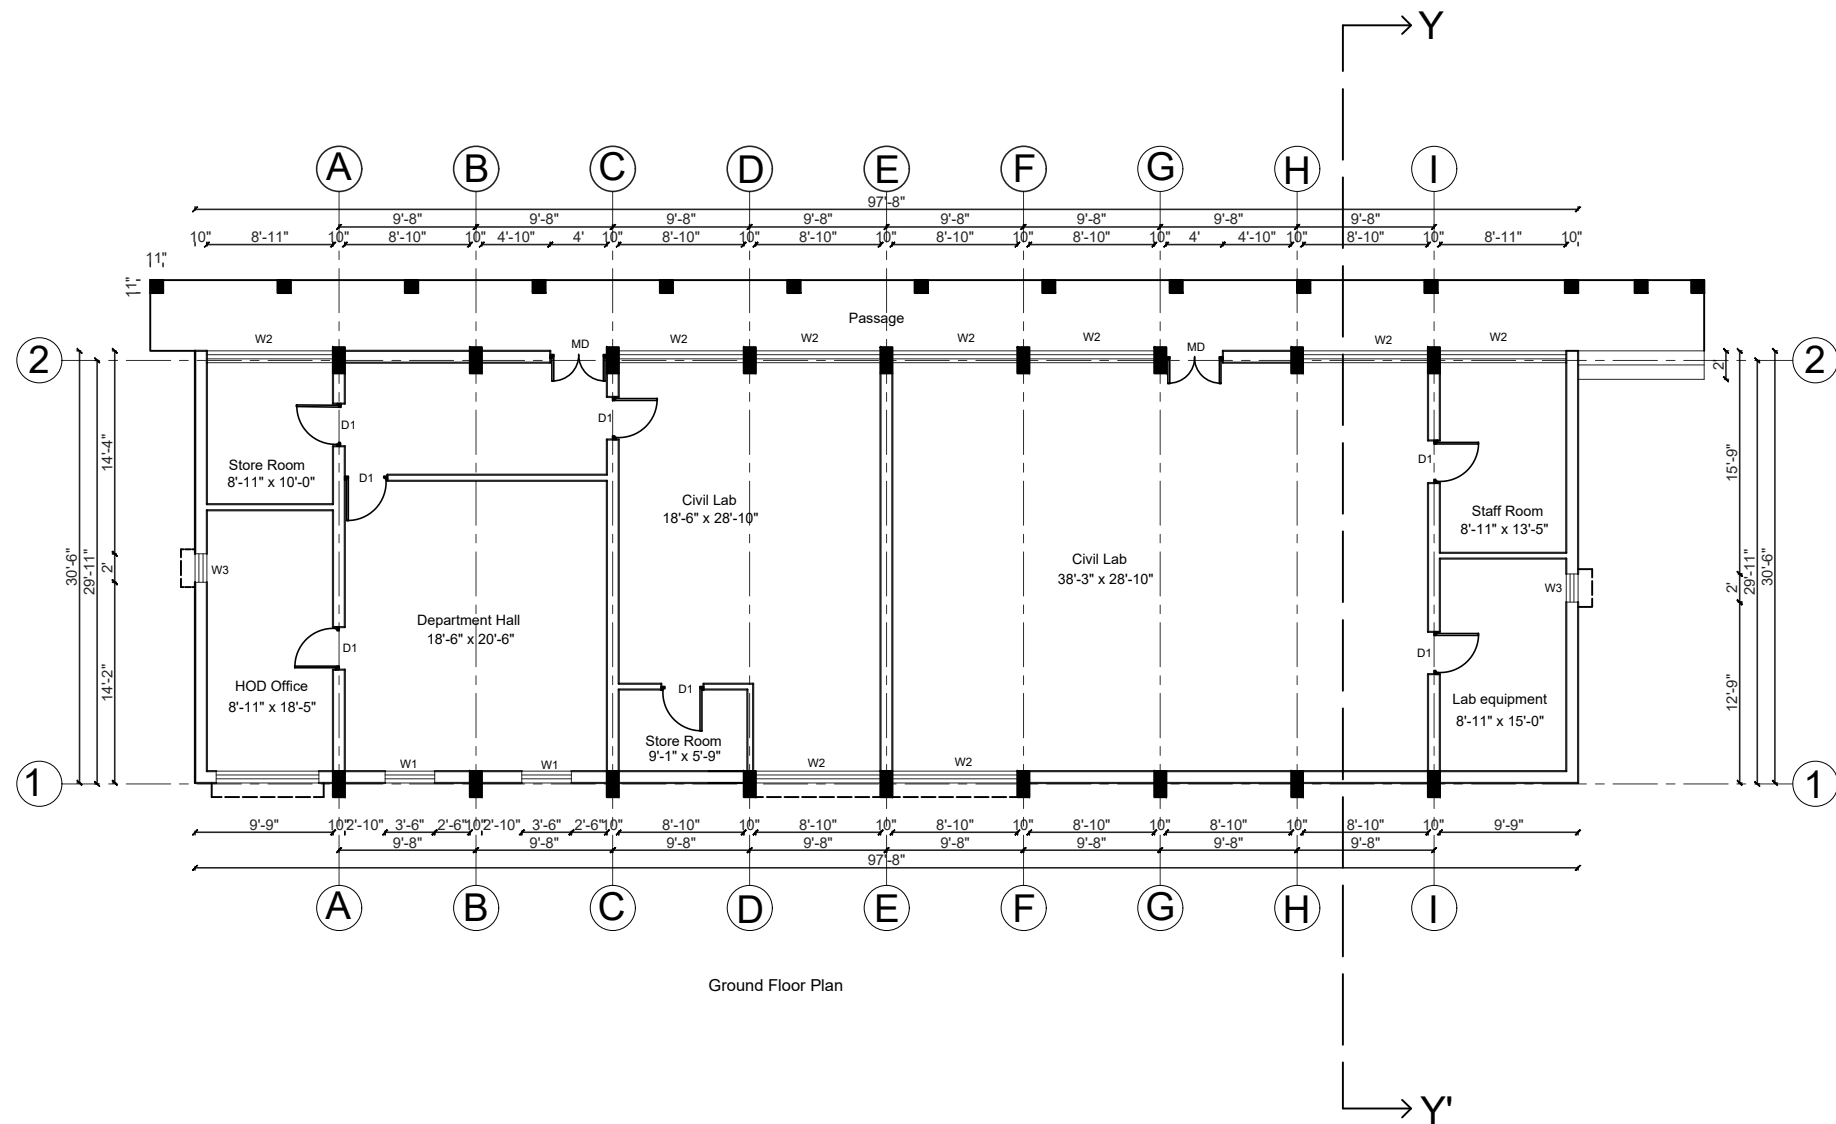


Ground Floor Plan

Opening Schedule



S.N	Particular	Symbol	Sizes	Nos.
1	Main Door	MD	4'-0" x 8'-6"	2
2	Door	D1	3'-0" x 9'-0"	7
3	Window	W1	3'-6" x 3'-4"	2
4	Window	W2	8'-10" x 5'-6"	9
5	Window	W3	2'-0" x 5'-0"	2

For Official Use

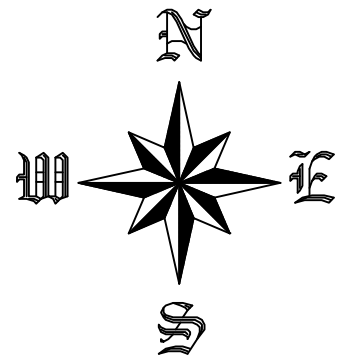


Submitted to:	
CESS - IOE PURWANCHAL CAMPUS , DHARAN	
Building Type:	Signature:
Institutional	
Details:	Location:
Architectural Drawing	Dharan-8,Sunsari
Drawn by:	
1. Abishek Guragain	2.Amit Prasad Shah
3.Riwaj Basnet	4.Sabin Dhital
Batch :	Building :
077BCE	Civil Department
Plot No. :	Area:
Scale :	Date:
1"=12'	


For Official Use

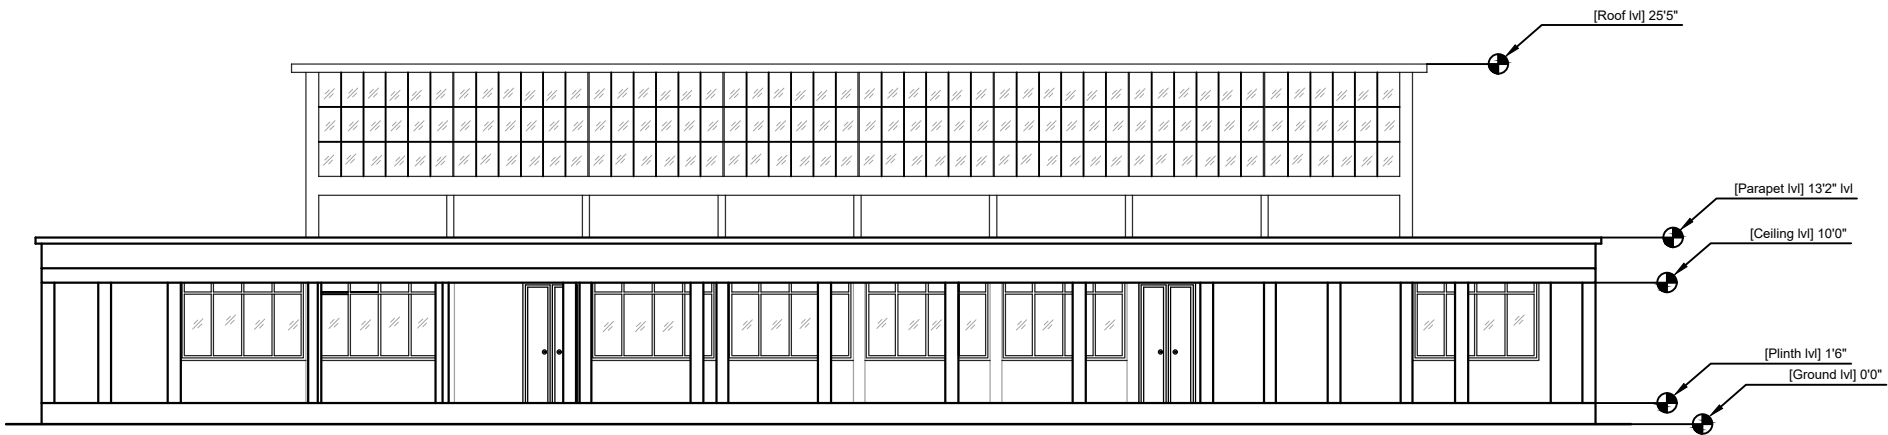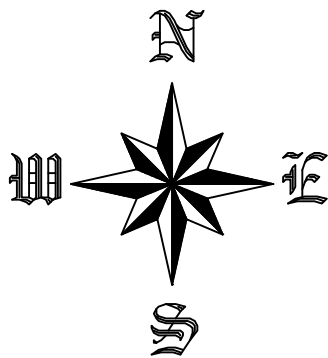


North Elevation

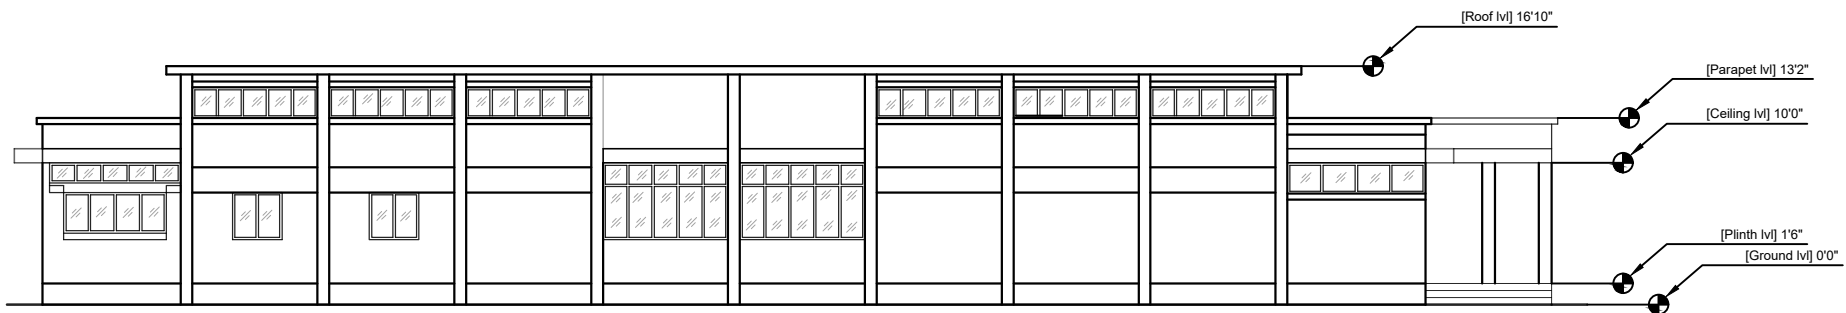


South Elevation

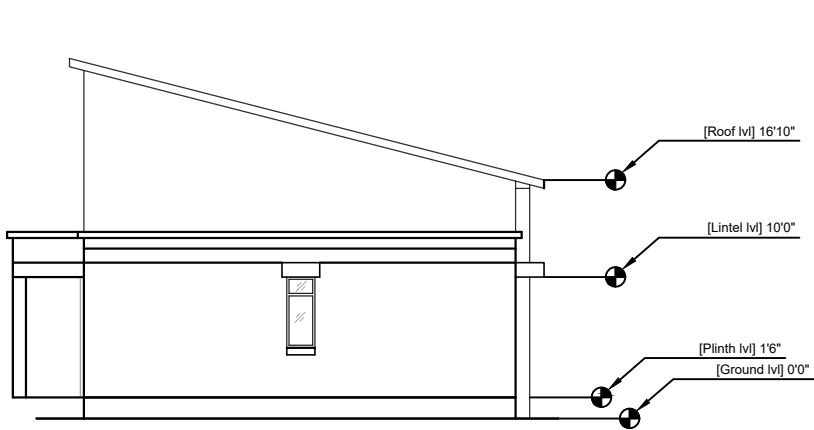

West Elevation

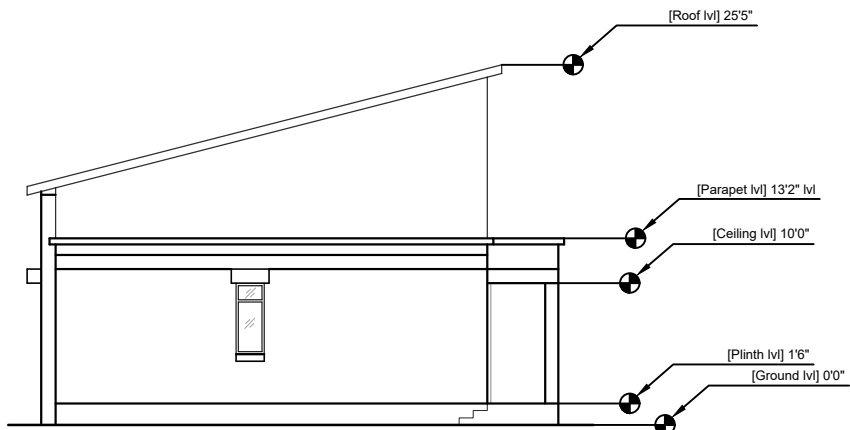


East Elevation

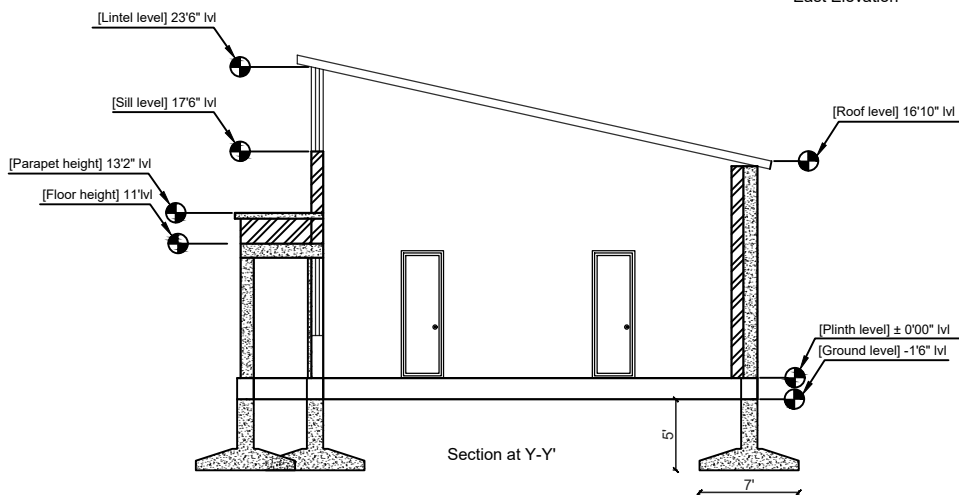

Section at Y-Y'

Submitted to:	
CESS - IOE PURWANCHAL CAMPUS , DHARAN	
Building Type:	Signature:
Institutional	
Details:	Location:
Architectural Drawing	Dharan-8,Sunsari
Drawn by:	
1. Abishek Guragain	2.Amit Prasad Shah
3.Riwaj Basnet	4.Sabin Dhital
Batch :	Building :
077BCE	Civil Department
Plot No. :	Area:
Scale :	Date:
1"=12'	

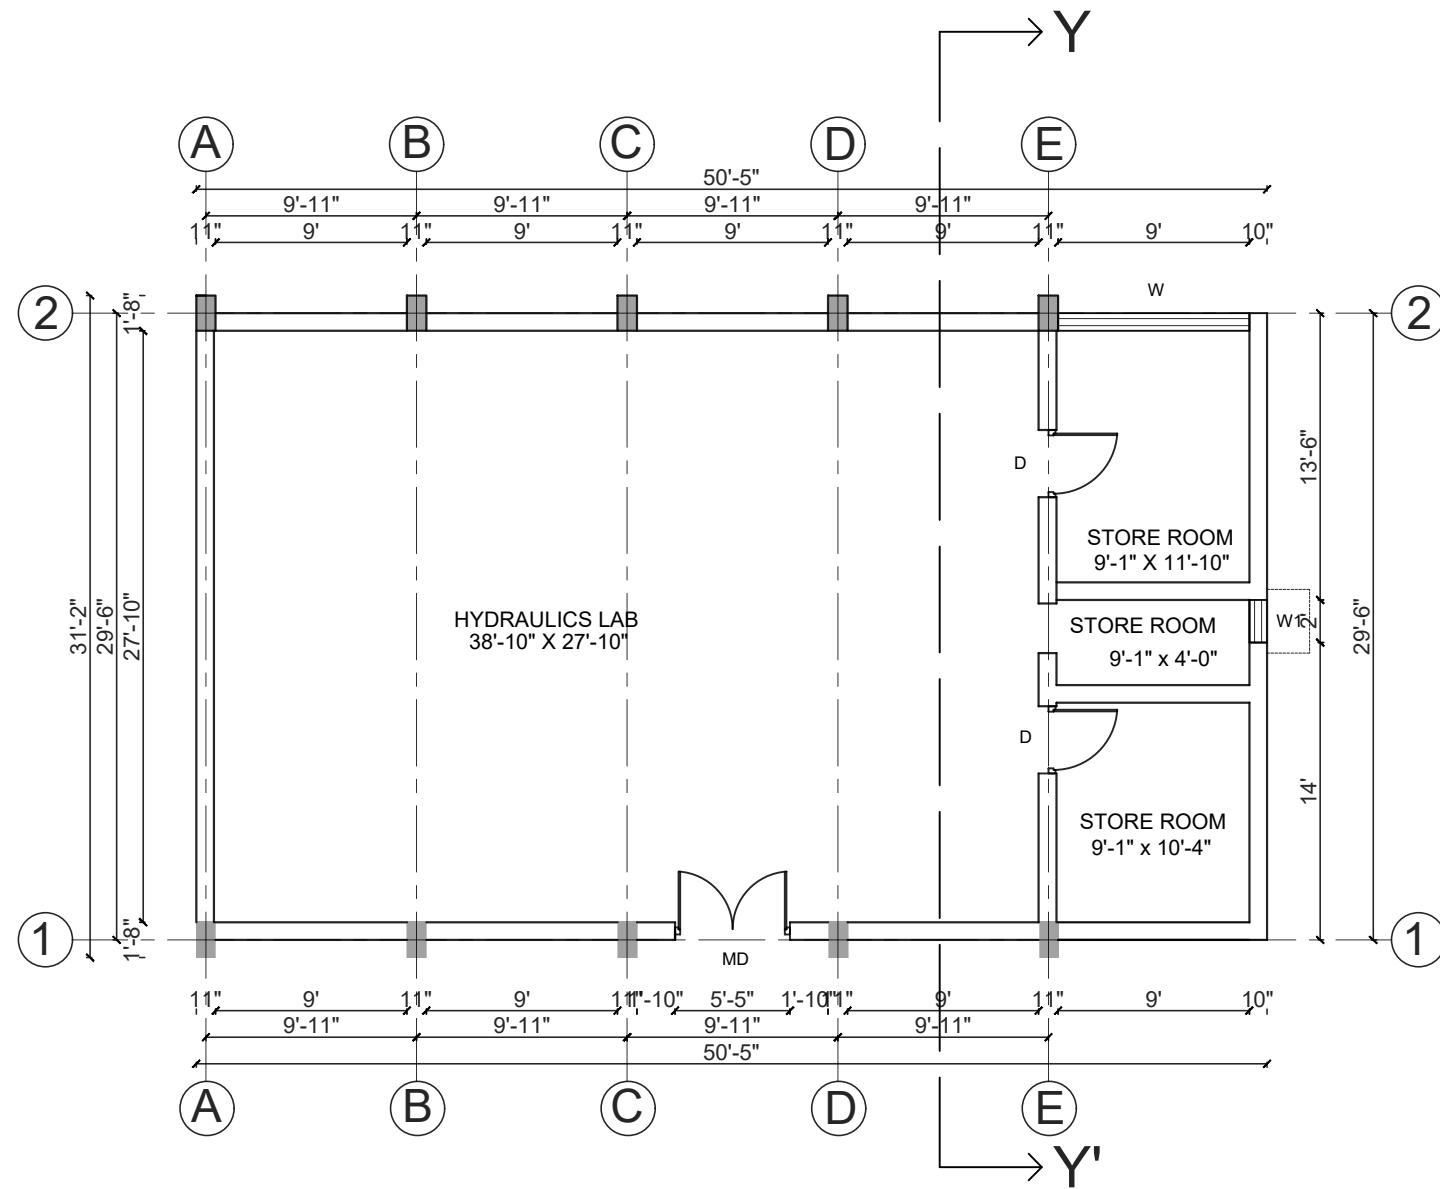


GROUND FLOOR PLAN

Opening Schedule

S.N	Particular	Symbol	Sizes	Nos.
1	Main Door	MD	5'-5" x 6'-7"	1
2	Door	D	3'-2" x 9'-0"	2
3	Window	W	9'-0" x 5'-2"	1
4	Window	W1	2'-0" x 5'-2"	1


For Official Use

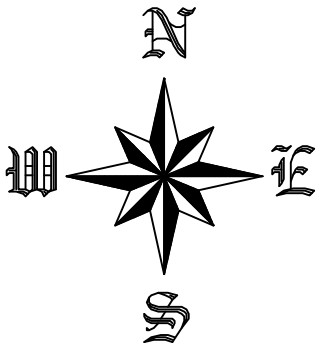

Submitted to:	
CESS - IOE PURWANCHAL CAMPUS , DHARAN	
Building Type:	Signature:
Institutional	
Details:	Location:
Architectural Drawing	Dharan-8,Sunsari
Drawn by:	
1. Abishek Guragain 2.Amit Prasad Shah	
3.Riwaj Basnet 4.Sabin Dhital	
Batch :	Building :
077BCE	Hydraulics Lab
Plot No. :	Area:
Scale :	Date:
1"=8'	




SOUTH ELEVATION

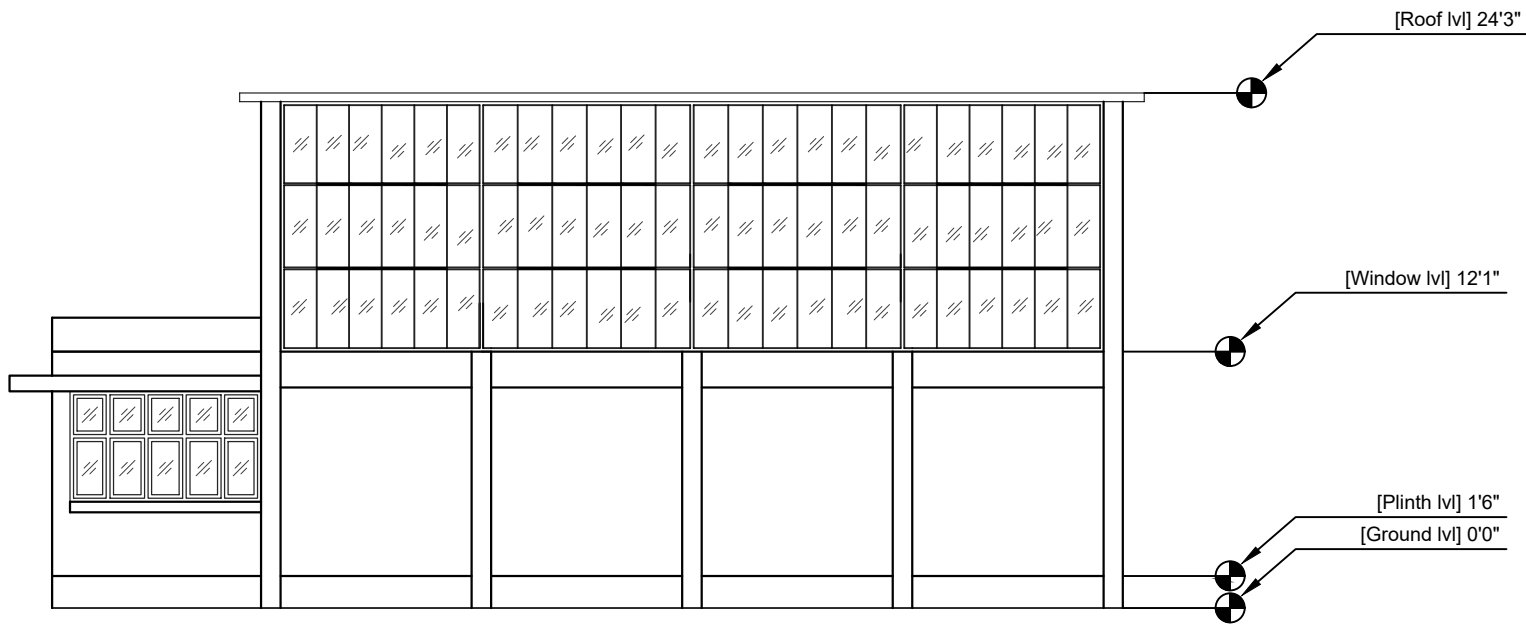


NORTH ELEVATION


For Official Use

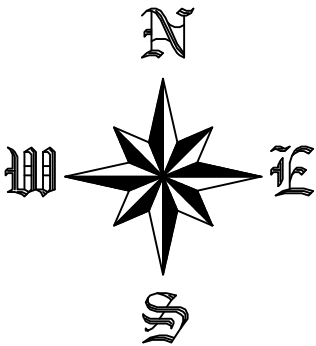



Submitted to:	
CESS - IOE PURWANCHAL CAMPUS , DHARAN	
Building Type:	Signature:
Institutional	
Details:	Location:
Architectural Drawing	Dharan-8,Sunsari
Drawn by:	
1. Abishek Guragain	2.Amit Prasad Shah
3.Riwaj Basnet	4.Sabin Dhital
Batch :	Building :
077BCE	Hydraulics Lab
Plot No. :	Area:
Scale :	Date:
1"=8'	

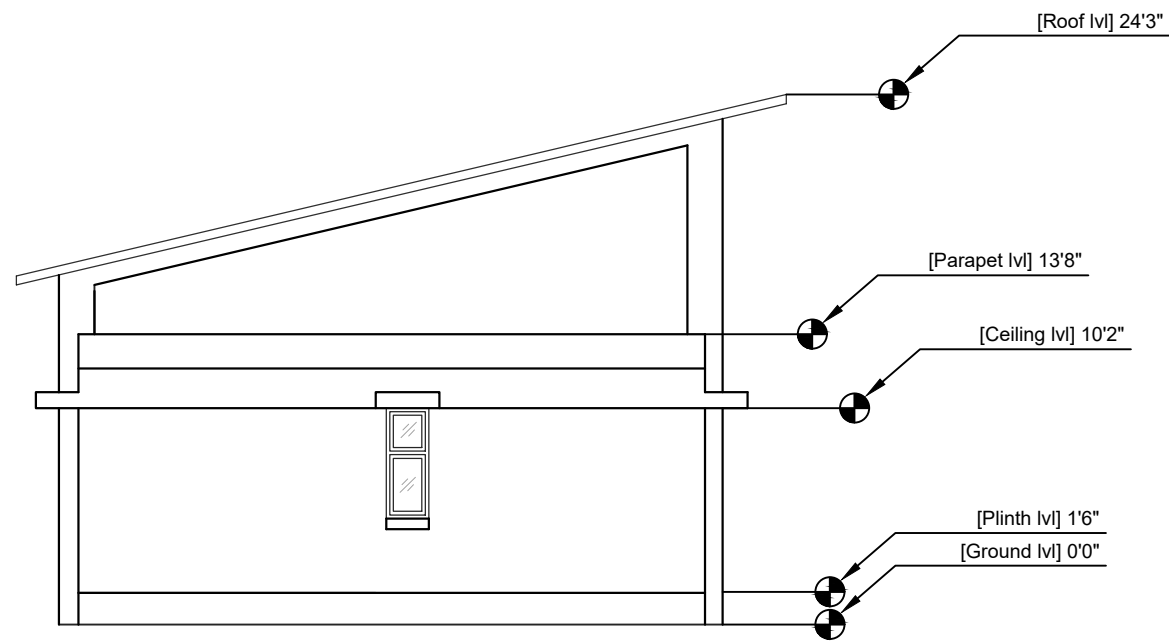

EAST ELEVATION

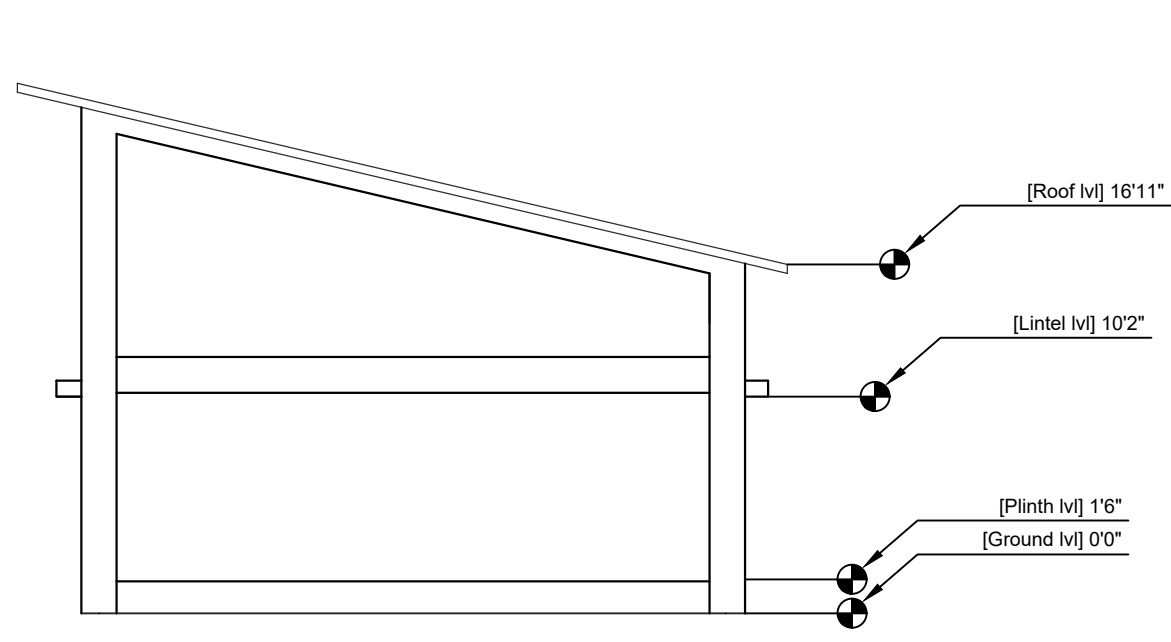



WEST ELEVATION

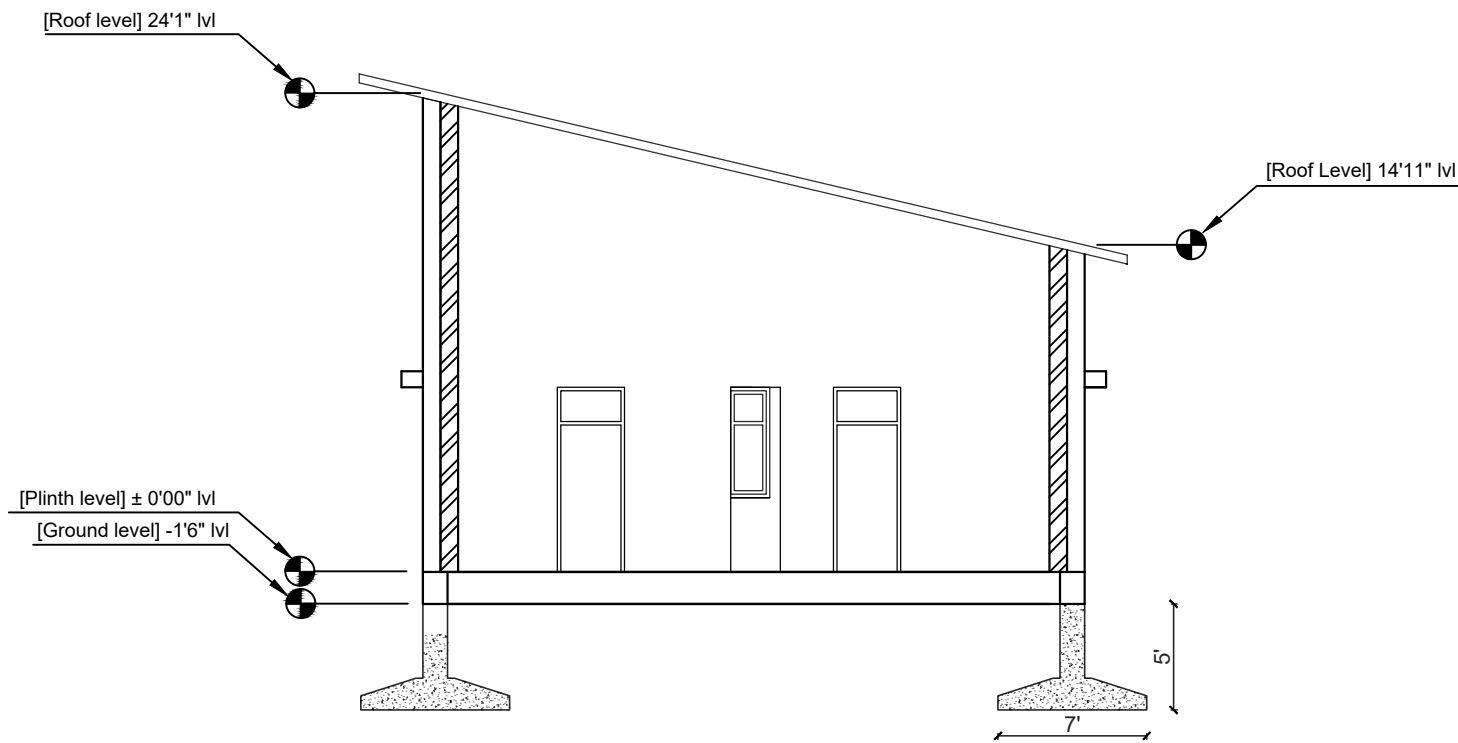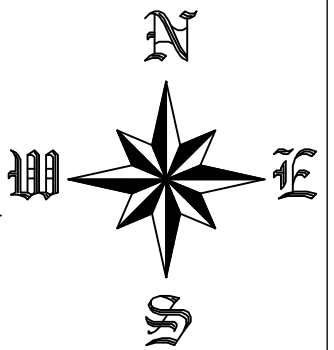

SECTION at Y-Y'


Submitted to:	
CESS - IOE PURWANCHAL CAMPUS , DHARAN	
Building Type:	Signature:
Institutional	
Details:	Location:
Architectural Drawing	Dharan-8,Sunsari
Drawn by:	
1. Abishek Guragain	2.Amit Prasad Shah
3.Riwaj Basnet	4.Sabin Dhital
Batch :	Building :
077BCE	Hydraulics Lab
Plot No. :	Area:
Scale :	Date:
1"=8'	

For Official Use

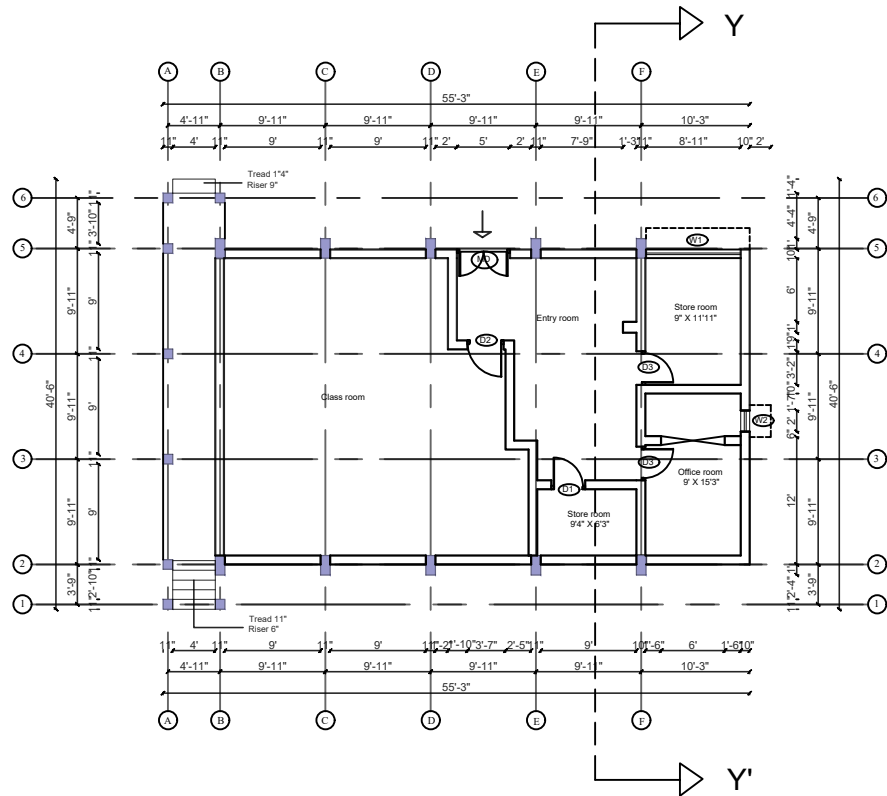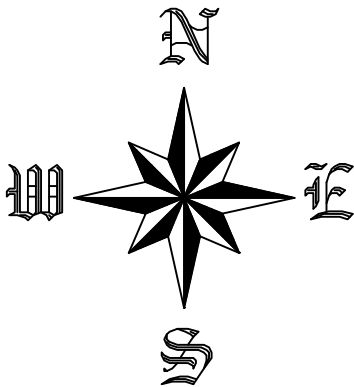


GROUND FLOOR PLAN


Opening Schedule				
S.N.	Particular	Symbol	Sizes	Nos.
1.	Main door	MD	5' X 7'	1
2.	Door	D1	3'2" X 7'	1
3.	Door	D2	3'5" X 6'6"	1
4.	Door	D3	3'2" X 8'10"	2
5.	Window	W1	8'11" X 5'2"	1
6.	Window	W2	2' X 5'	1

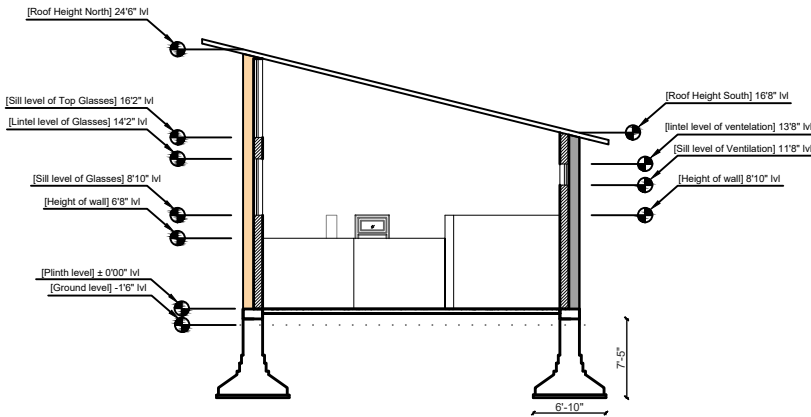


SECTION AT Y-Y'

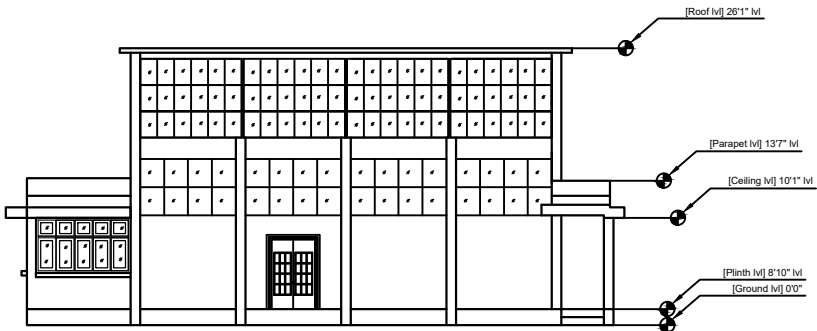


NORTH ELEVATION

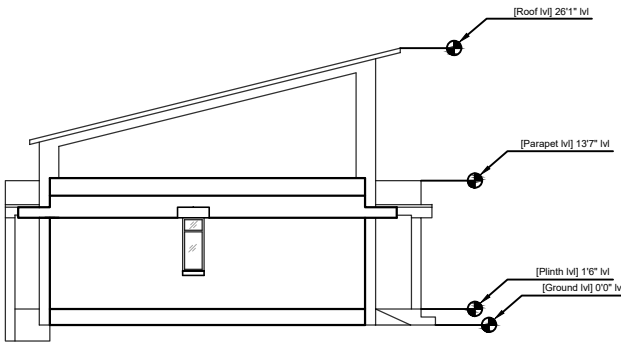

EAST ELEVATION

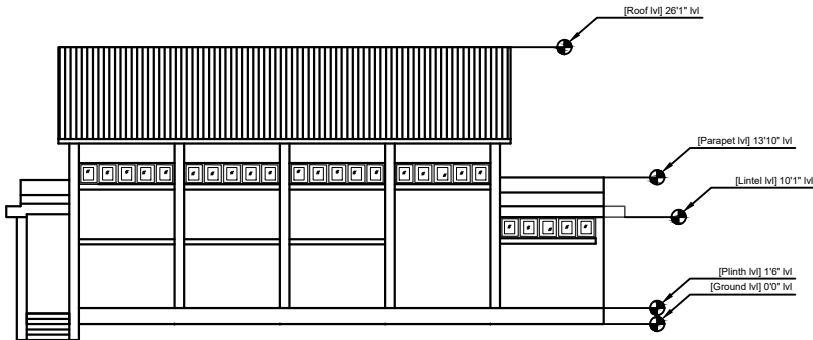

SOUTH ELEVATION

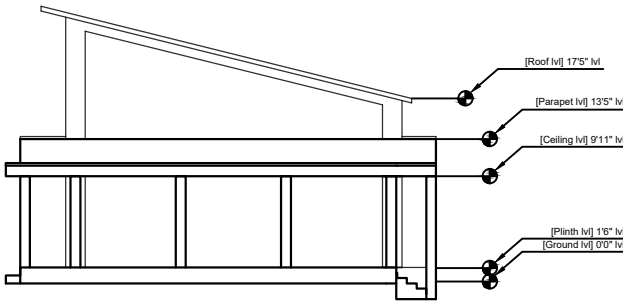

WEST ELEVATION

Submitted to: CESS - IOE PURWANCHAL CAMPUS , DHARAN	
Building Type: Institutional	Signature:
Details: Architectural Drawing	Location: Dharan-8,Sunsari
Drawn by: 1. Abishek Guragain 2.Amit Prasad Shah 3.Riwaj Basnet 4.Sabin Dhital	
Batch : 077BCE	Building : Survey Lab
Plot No. :	Area:
Scale : 1"=8'	Date: