
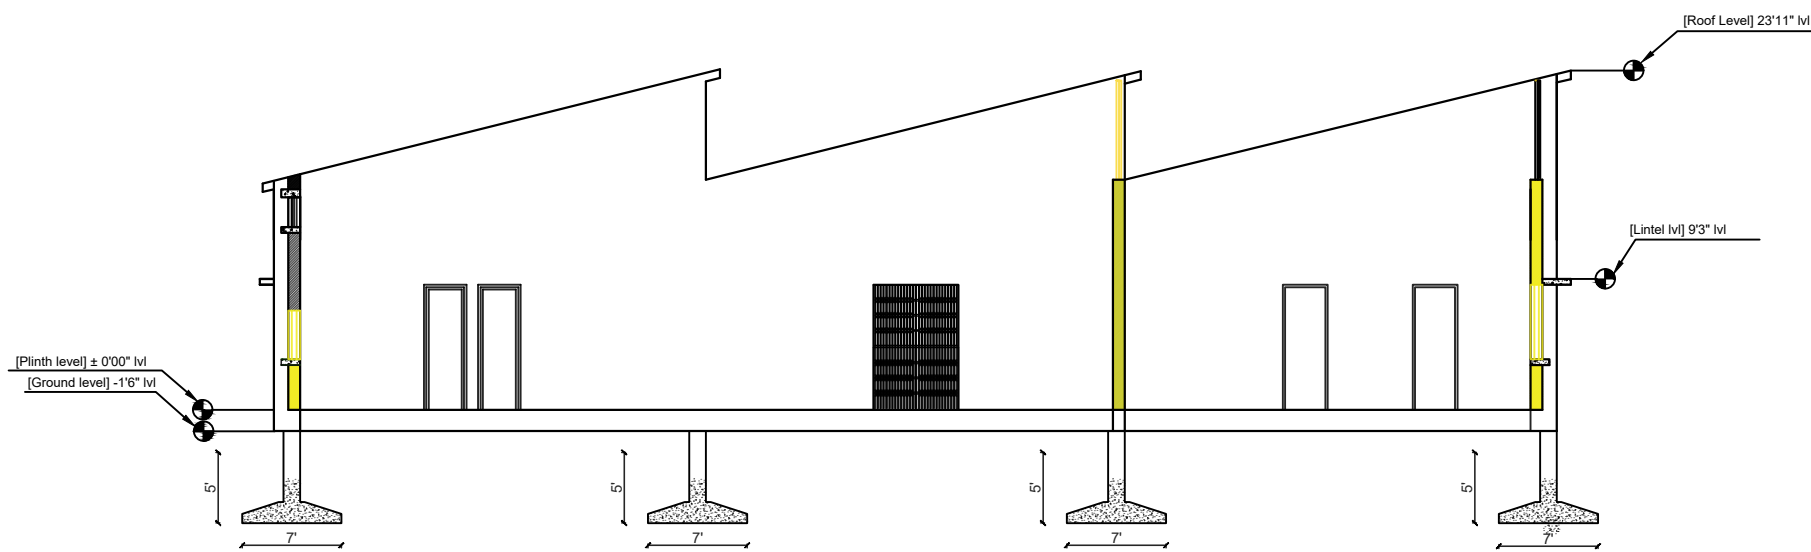


For Official Use

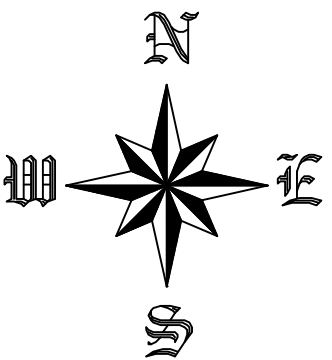

Section at Y-Y

Submitted to:	
CESS - IOE PURWANCHAL CAMPUS , DHARAN	
Building Type:	Signature:
Institutional	
Details:	Location:
Architectural Drawing	Dharan-8,Sunsari
Drawn by:	
1. Abishek Guragain	2.Amit Prasad Shah
3.Riwaj Basnet	4.Sabin Dhital
Batch :	Building :
077BCE	Agriculture Lab
Plot No. :	Area:
Scale :	Date:
1"=12'	